Study Purposes Only

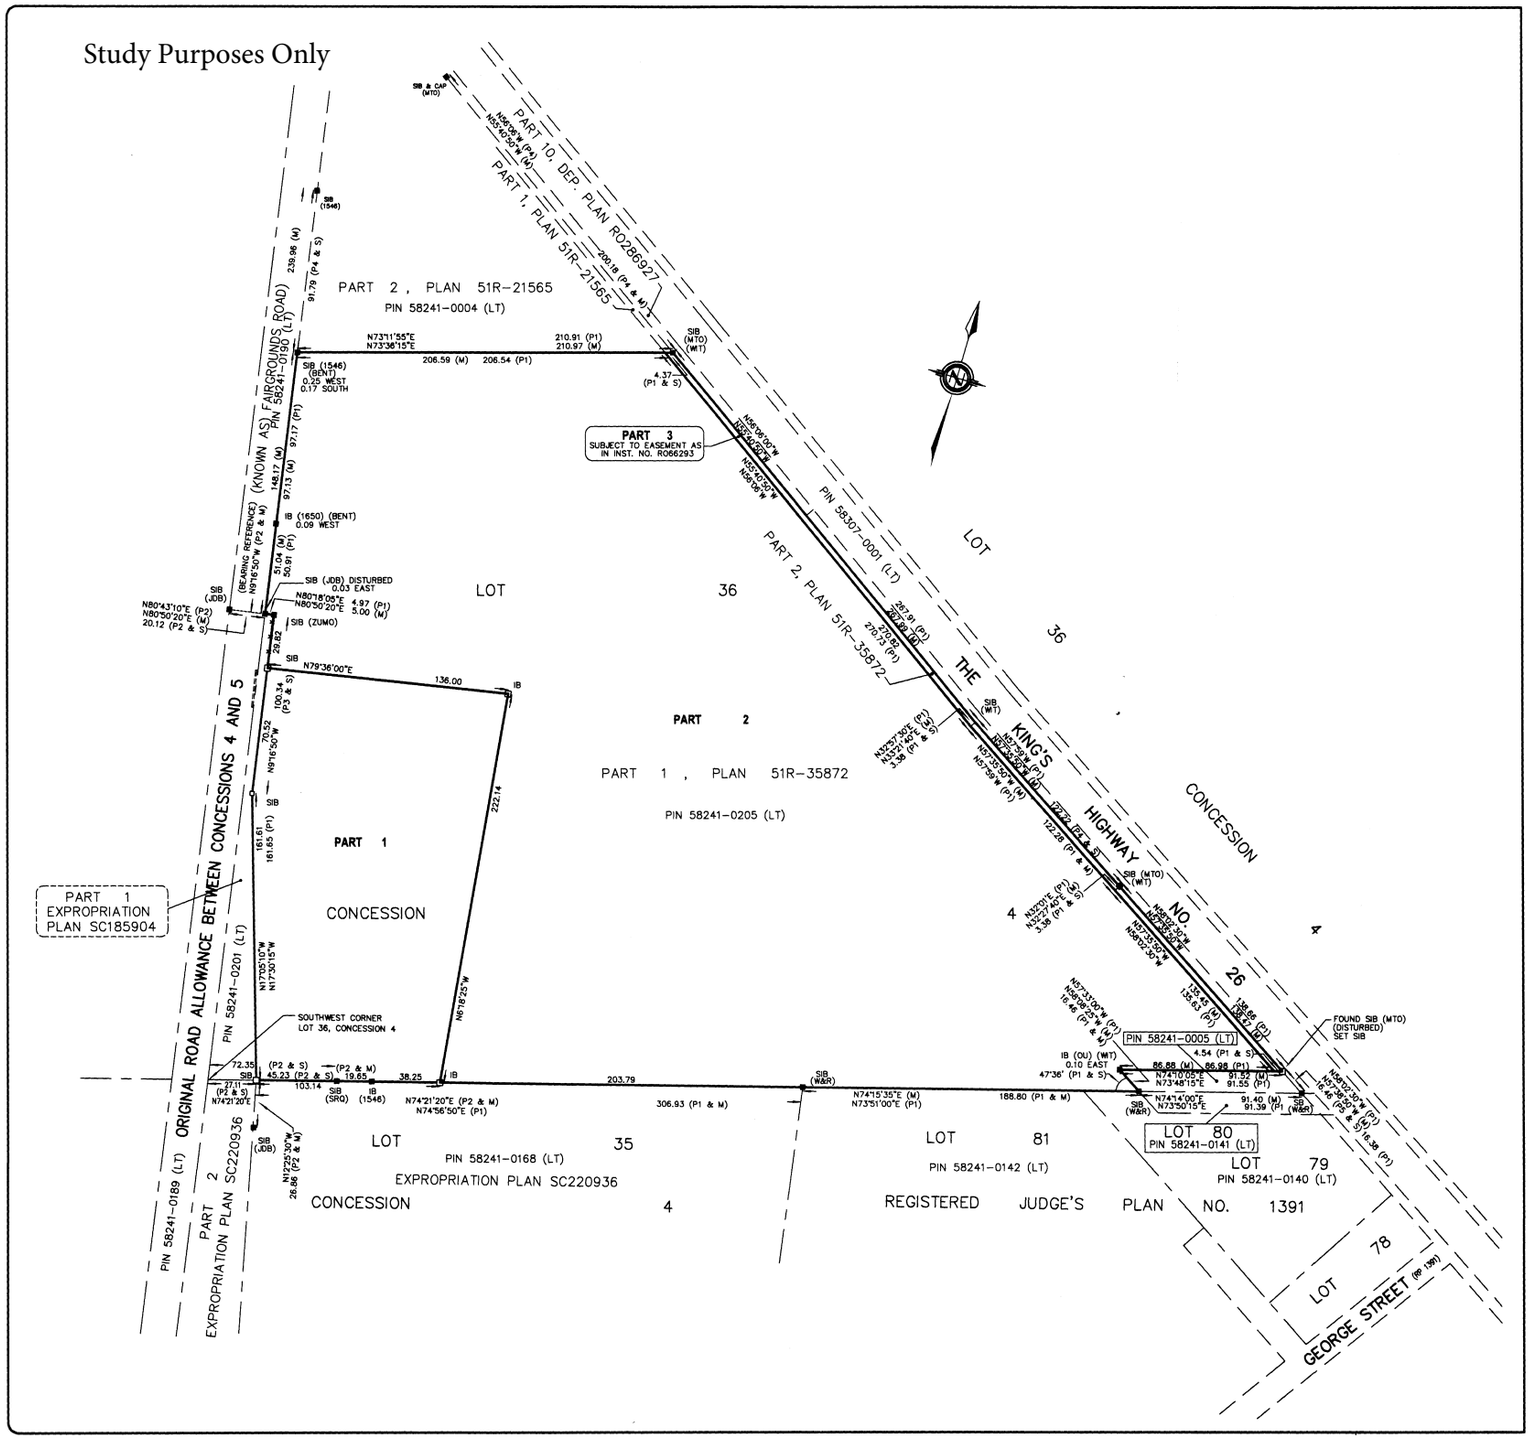

I REQUIRE THIS PLAN TO BE DEPOSITED UNDER THE LAND TITLES ACT.

June 18/09
DATE

JOHN D'AMICO, B.Sc.
ONTARIO LAND SURVEYOR

PLAN 51R-36840
RECEIVED AND DEPOSITED

June 18, 2009
DATE

LAND REGISTRAR FOR THE LAND TITLES DIVISION OF SIMCOE (51)

LAND TITLES SCHEDULE

PART	LOT	CONCESSION	PIN
1	PART OF LOT 36	4	ALL OF PIN 58241-0205 (LT)
2			
3			

PARTS 1, 2 AND 3 COMPRISES ALL OF PIN 58241-0205 (LT)
PART 3 - SUBJECT TO EASEMENT AS IN RO66293

PLAN OF SURVEY OF
PART OF
LOT 36
CONCESSION 4
(GEOGRAPHIC TOWNSHIP OF NOTTAWASAGA)
TOWN OF WASAGA BEACH
COUNTY OF SIMCOE

SCALE 1 : 1500
50 0 50 100 METRES

McNEICE HARVEY D'AMICO SURVEYORS LTD.
ONTARIO LAND SURVEYORS

LEGEND:

■	DENOTES SURVEY MONUMENT FOUND
□	DENOTES SURVEY MONUMENT PLANTED
SIB	DENOTES STANDARD IRON BAR
SSIB	DENOTES SHORT STANDARD IRON BAR
IB	DENOTES IRON BAR
SB	DENOTES SUBDIVISION BAR
M	DENOTES MEASURED
S	DENOTES SET
OU	DENOTES ORIGIN UNKNOWN
WIT	DENOTES WITNESS
1650	DENOTES D.R.S. ASTRI, O.L.S.
1546	DENOTES R. MAK, O.L.S.
JDB	DENOTES J.D. BARNES LIMITED
MTO	DENOTES MINISTRY OF TRANSPORTATION ONTARIO
SRQ	DENOTES SUTCLIFFE RODY QUESNEL INC.
W&R	DENOTES WILDMAN & RHODES & ASSOCIATES, O.L.S.
ZUMO	DENOTES ZUBEK EMO PATTEN & THOMSEN LTD., O.L.S.
P1	DENOTES PLAN 51R-35872
P2	DENOTES PLAN 51R-32204
P3	DENOTES PLAN SC185904
P4	DENOTES PLAN 51R-21565
P5	DENOTES PLAN 51R-17041

BEARING NOTE:

BEARINGS SHOWN HEREON ARE ASTRONOMIC AND ARE REFERRED TO THE EASTERLY LIMIT OF THE ROAD ALLOWANCE BETWEEN CONCESSIONS 4 AND 5 AS SHOWN ON PLAN 51R-32204 HAVING A BEARING OF N9°16'50"W.

METRIC:

DISTANCES SHOWN ON THIS PLAN ARE IN METRES AND CAN BE CONVERTED TO FEET BY DIVIDING BY 0.3048.

SURVEYOR'S CERTIFICATE:

I CERTIFY THAT:

1) THIS SURVEY AND PLAN ARE CORRECT AND IN ACCORDANCE WITH THE SURVEYS ACT, THE SURVEYORS ACT AND THE LAND TITLES ACT AND THE REGULATIONS MADE UNDER THEM.

2) THE SURVEY WAS COMPLETED ON THE 4th DAY OF MARCH, 2009.

June 18/09
DATE

JOHN D'AMICO, B.Sc.
ONTARIO LAND SURVEYOR

McNEICE HARVEY D'AMICO SURVEYORS LTD.
ONTARIO LAND SURVEYORS
52 Laurentian Lane, Orillia, Ontario, L3V 7N7
Phone: 705-326-2360 Fax: 705-326-1788
www.jonesconsulting.com

CHECKED BY:	DRAWN BY: L.S.	REV. DATE: MARCH 23, 2009	PROJECT NO. DAM-08396	REV. A

PATH: SURVEY\2008\DAM-08396\DWG\DAM-08396RP.DWG

This document is created with trial version of TIFF2PDF Plot 2.16.100.